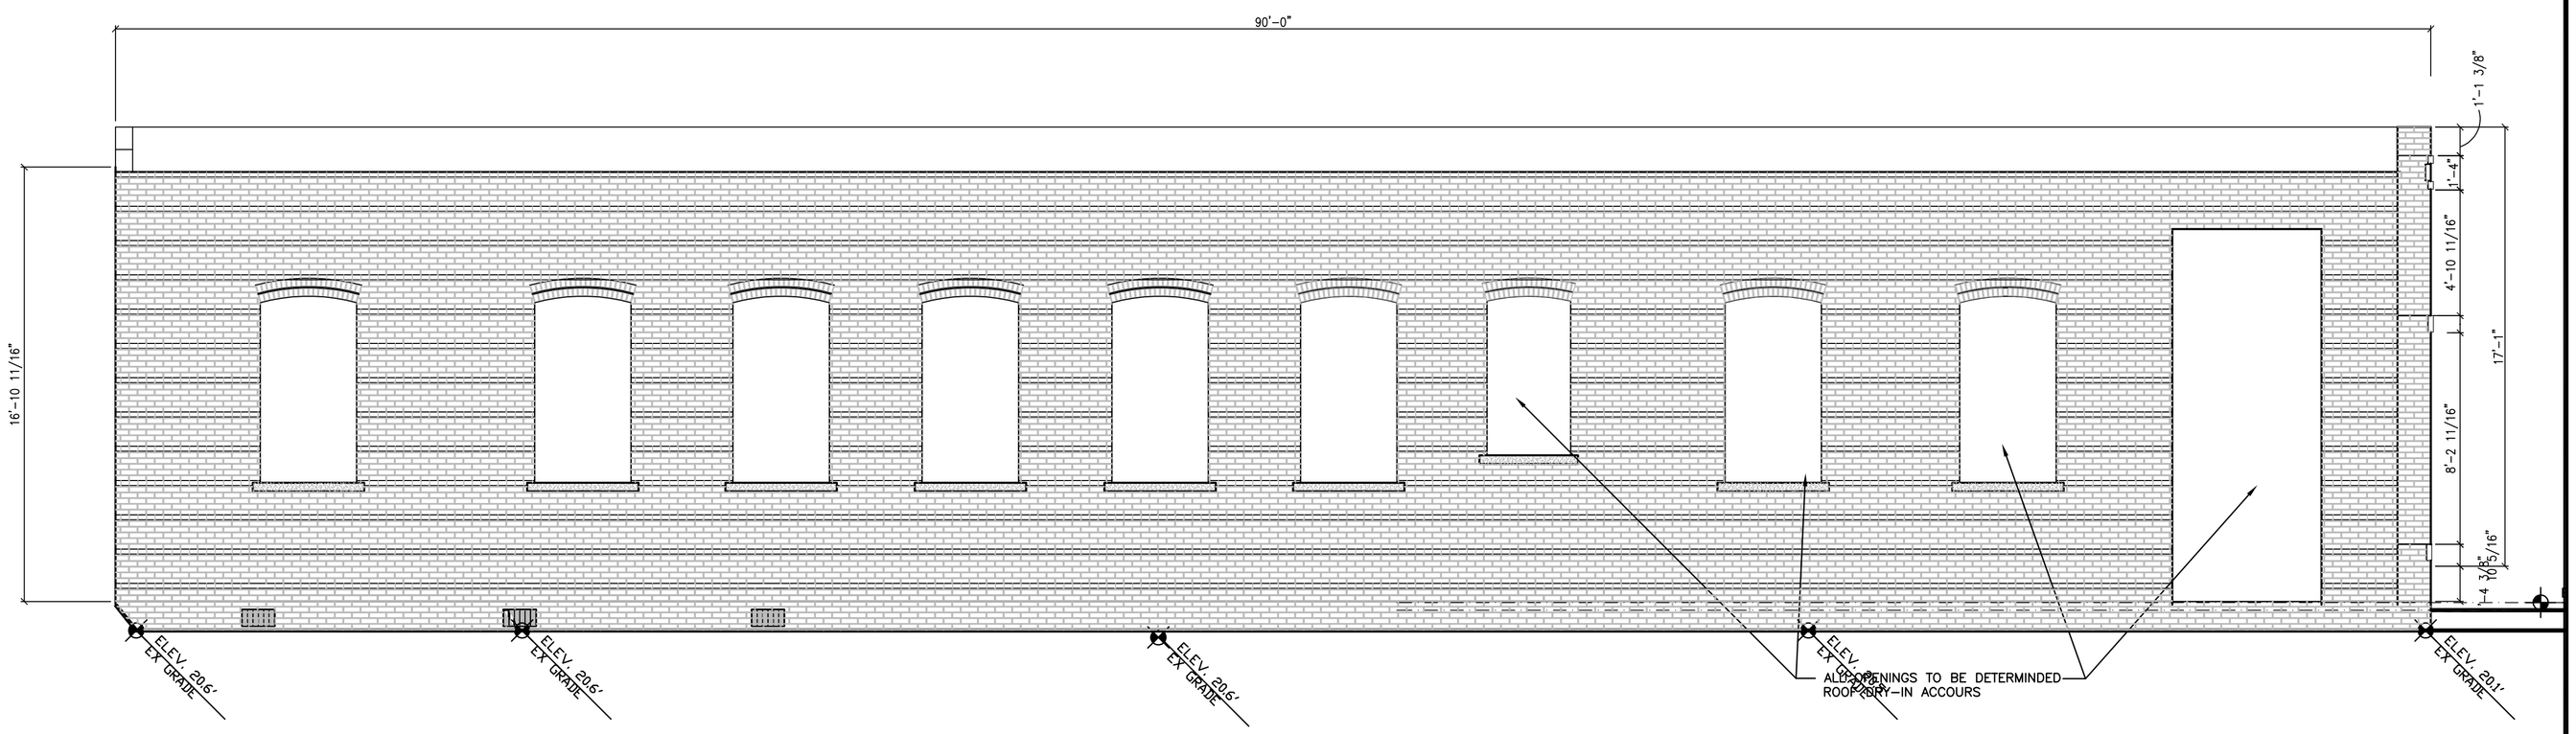

EXISTING
EAST ELEVATION

A/6

SCALE: 1/4"= 1'-0"

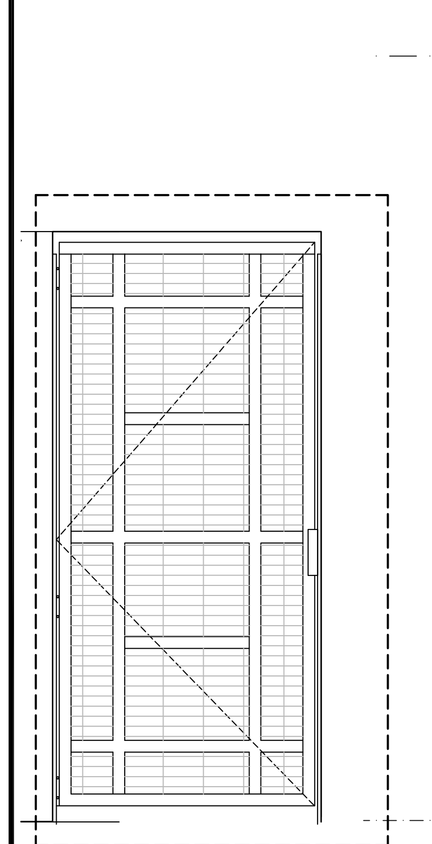

PROPOSED
GATE

C/6

SCALE: 3/4"= 1'-0"

PROPOSED
EAST ELEVATION

B/6

SCALE: 1/4"= 1'-0"

THESE PLANS ARE THE PROPERTY OF HAFNER - FERLITA ARCHITECTS, INC. AND ARE NOT TO BE USED IN WHOLE OR IN PART FOR ANY OTHER PROJECT WITHOUT THE EXPRESSED APPROVAL OF HAFNER - FERLITA ARCHITECTS, INC. ANY UNAUTHORIZED USE OF THESE PLANS, WITHOUT SUCH APPROVAL, IS AT THE USERS SOLE RISK AND WITHOUT LIABILITY TO HAFNER - FERLITA ARCHITECTS, INC. ALL ARCHITECTURAL WORKS ILLUSTRATED BY THESE DRAWINGS ARE THE PROPERTY OF HAFNER - FERLITA ARCHITECTS, INC. AND MAY NOT BE DUPLICATED, DISCLOSED OR PUBLISHED WITHOUT THE EXPRESSED WRITTEN CONSENT OF HAFNER - FERLITA ARCHITECTS, INC. UNAUTHORIZED USE OF THESE PLANS AND DESIGNS WITHOUT THE AUTHOR'S WRITTEN CONSENT SHALL BE UNLAWFUL AND WILL BE PROSECUTED.
COPYRIGHT © 2010
HAFNER - FERLITA ARCHITECTS, INC.
ALL RIGHTS RESERVED

Joseph C. Hafner, A.I.A.
Kenneth C. Ferlita, A.I.A.

HAFNER | FERLITA ARCHITECTS, INC.
Architects and Planners
1408 SYLVAN AVENUE, TAMPA, FLORIDA 33629 PHONE: 813-253-0421 FAX: 813-253-0580 AA0003737

ALTERNATIONS AND ADDITIONS
TO THE BUILDING OF
FERLITA MACARONI FACTORY
1607 22th STREET
YBOR CITY, TAMPA FLORIDA

HF 09179
17 AUG 2010

SHEET NO.
6

FILENAME:09179A30
081110.0000

XREF:09179_AF226x24TB.DWG, 09179_ELEV.DWG